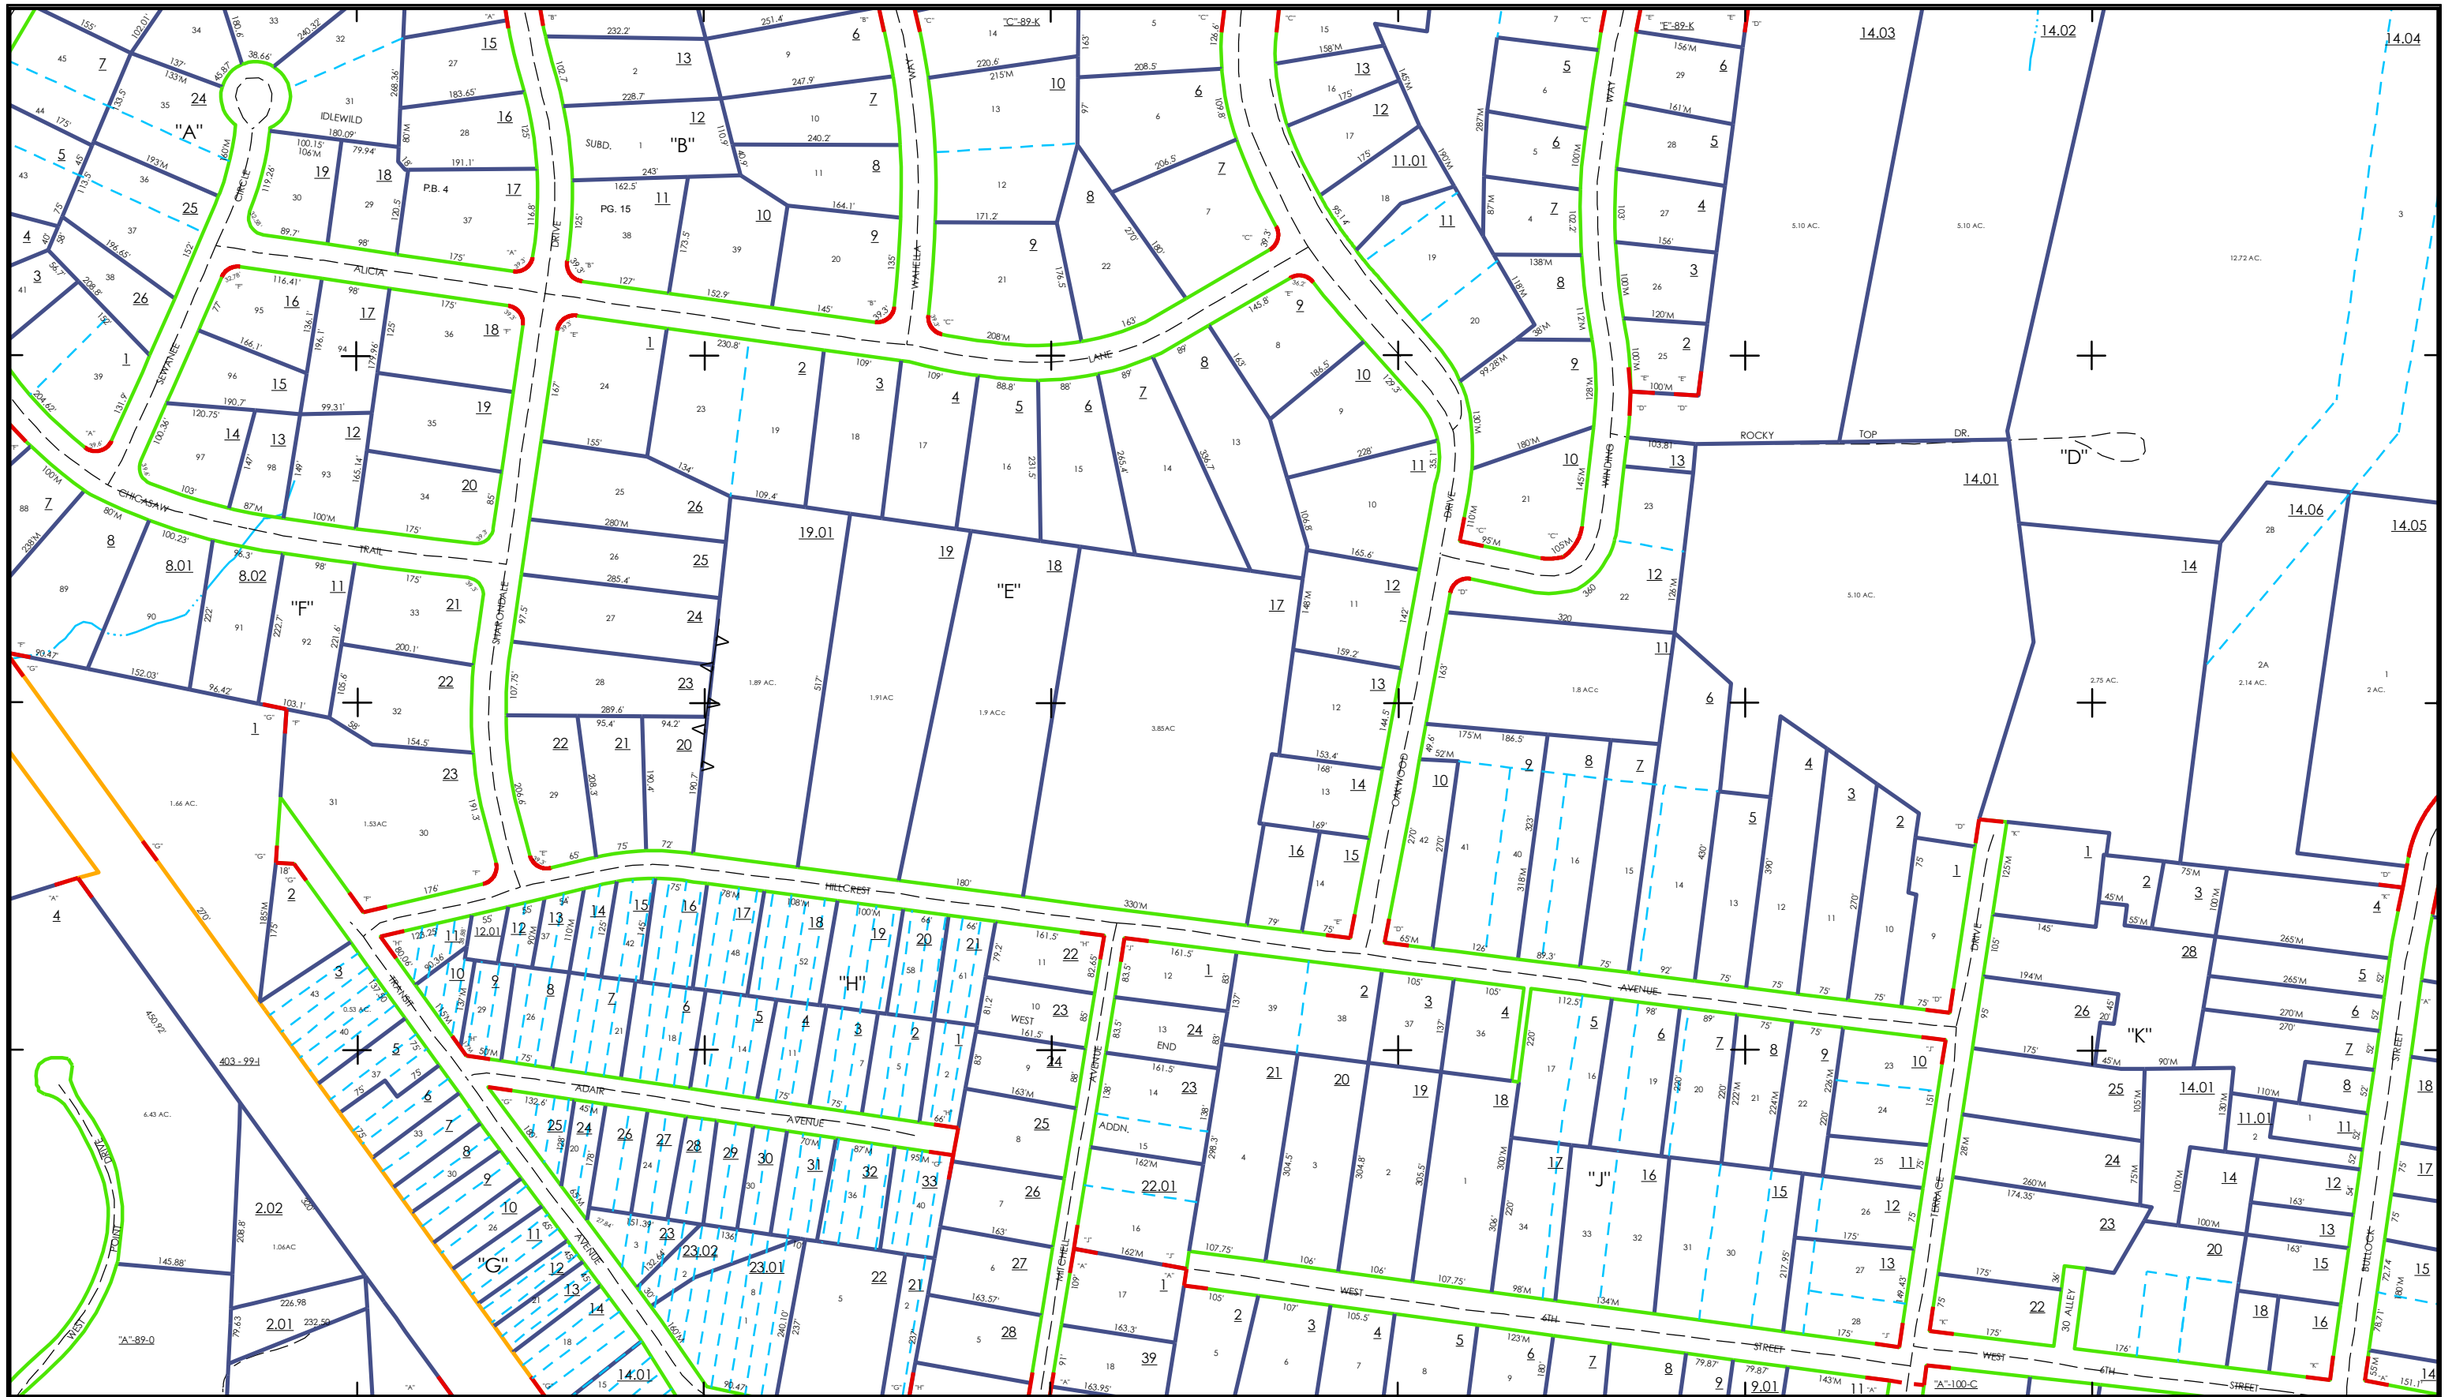


100 0 100 200

Feet

Scale 1" = 100'

| | |
|---|---|
| 6 | PARCEL NUMBER |
| 120 AC | DEED ACREAGE |
| 120 ACc | CALCULATED ACREAGE |
| 120 | DEED/PLAT DIMENSION |
| 120m | SCALED DIMENSION |
| 120 S | SURVEYED DIMENSION |
| 29 | SUBD. LOT/TRACT No. |

Parcel Boundary

PARCEL HOOK
INTERIOR TRACT LINE
DISTRICT LINE
PARCEL LINE
CO. LINE
CORP. LIMITS

Planimetric Map

37 46 PARCEL & CONTROL MAP No
CEMETERY
CHURCH
SCHOOL
STATE LINE
ROAD ROW
RAILROAD ROW
STREAM
POND
TREE/VEGETATIVE COVER
STREET/ROAD CENTERLINE
DRIVE
RIDGES

N

| | | |
|---|---|---|
| 089J | | 089L |
| | 089N | |
| 100B | | 100D |

Maury County, TN

| | | |
|---|---|---|
| SCALE: 1" = 100' | DISTRICT: 9 | MAP NO. 089N |
| PHOTO DATE: February 2004 | TN STATE PLANE (4100) | |
| COMPILED: June 2005 | NAD 83 (90) NAVD (88) | |
| LAST REVISION: March, 2013 | CITY OF: COLUMBIA | |

DISCLAIMER: THIS MAP IS FOR PROPERTY TAX ASSESSMENT PURPOSES ONLY. IT WAS CONSTRUCTED FROM PROPERTY INFORMATION RECORDED IN THE OFFICE OF THE REGISTER OF DEEDS, AND IS NOT CONCLUSIVE AS TO LOCATION OF PROPERTY OR LEGAL OWNERSHIP.